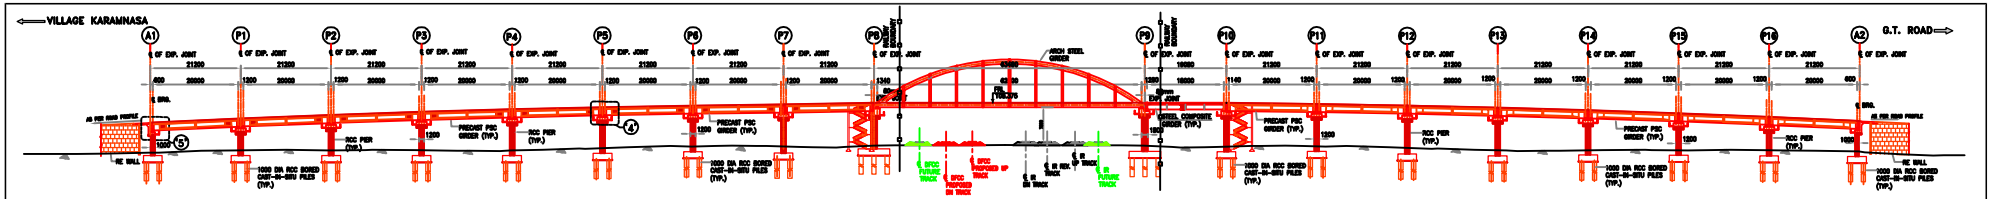

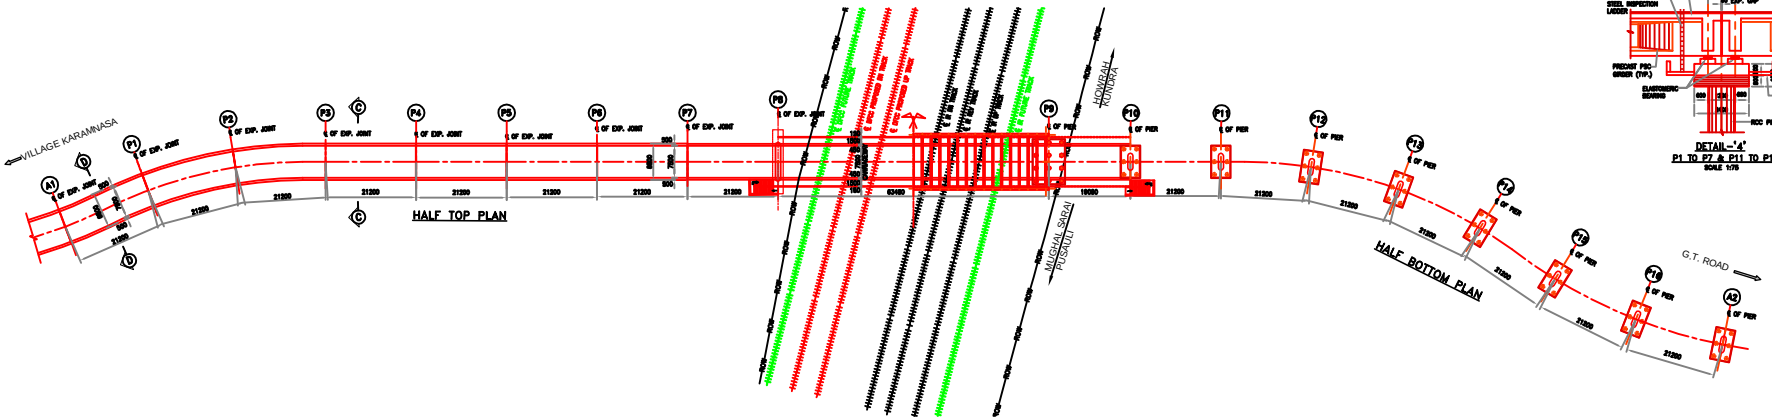

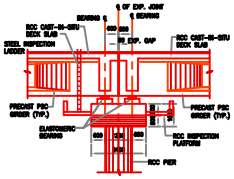

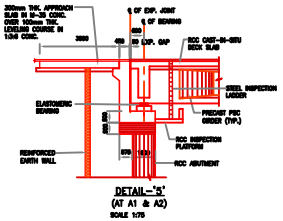

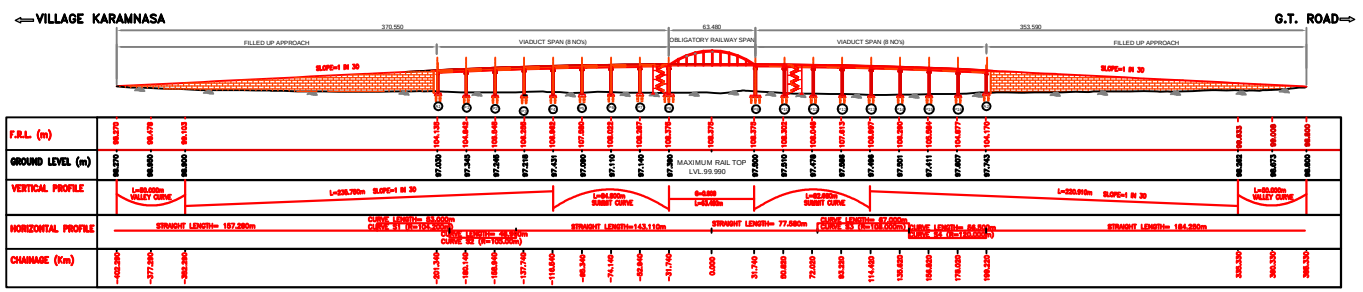

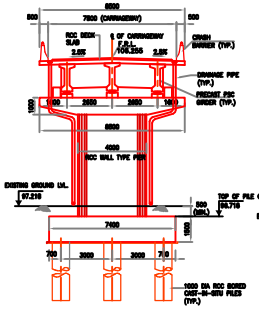

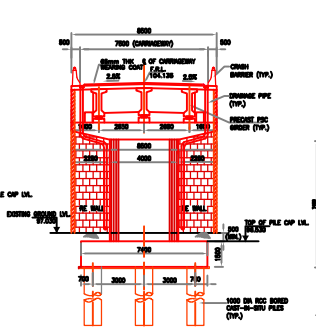

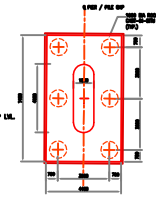

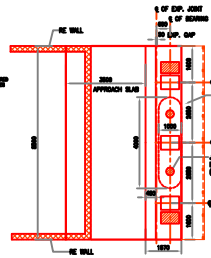

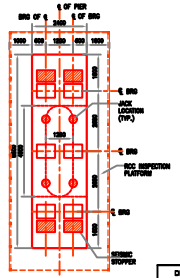

LEGEND

- PROPOSED WORK
- EXISTING WORK
- FUTURE WORK

DESIGNATION	SIGNATURE	DESIGNATION	SIGNATURE		
A.K.MISHRA, CPM/DPOOL		CE RNID PATNA		PANKAJ BASERA, DRM	
				ATUL KUMAR, Dr. DSM/Cr-CHHAPRA	
				RUPES KUMAR, Sr. DOM/MGS	
				ALOK KUMAR, Sr. DEN-I/MGS	
		EXECUTIVE ENGINEER (KMD-1 WORK DIVISION SASARAM)		RAJ YADAV, Sr. DSTE/MGS	
APWENGG/DPOOL		SUPERINTENDING ENGINEER (KMD-1 WORK DIVISION SASARAM)		OM SHANKAR PRASAD, Sr. DSTE/MGS	
DFCCIL/MGS		STATE GOVT. BIHAR		MGS DIVISION	

CDS DRG NO.:	
DRAWING PLAN NO.:	
SPOOL DRG NO.:	
DATE:-	REV. NO. / REVISION

EAST CENTRAL RAILWAY | MGS DIVISION

DEDICATED FREIGHT CORRIDOR CORPORATION OF INDIA LIMITED
(A GOVERNMENT OF INDIA ENTERPRISE)

PROJECT:
PROPOSED ROB IN-LIEU OF LC 66 AT Km. 637/5-7 BETWEEN PUSAULI-MUTHANI STATION IN MUGHALSARAI - GAYA SECTION AND ROAD Km. ____ ON VILLAGE ROAD BETWEEN G.T. ROAD TO AMETH VILLAGE

TITLE:
GENERAL ARRANGEMENT DRAWING OF ROB AT LC NO. 66

DEALT BY: A.K.GUPTA	DATE : 19.07.2018	DRG. NO. PPC/DFCC/ROB/LC66 GAD/01 (Sheet 2 Of 2)	REV. R0
DRAWN BY: A.B.KANAAT	SCALE: AS SHOWN		

CONSULTANTS :
PARK PROJECTS CONSULTANCY PVT.LTD.
NEW DELHI