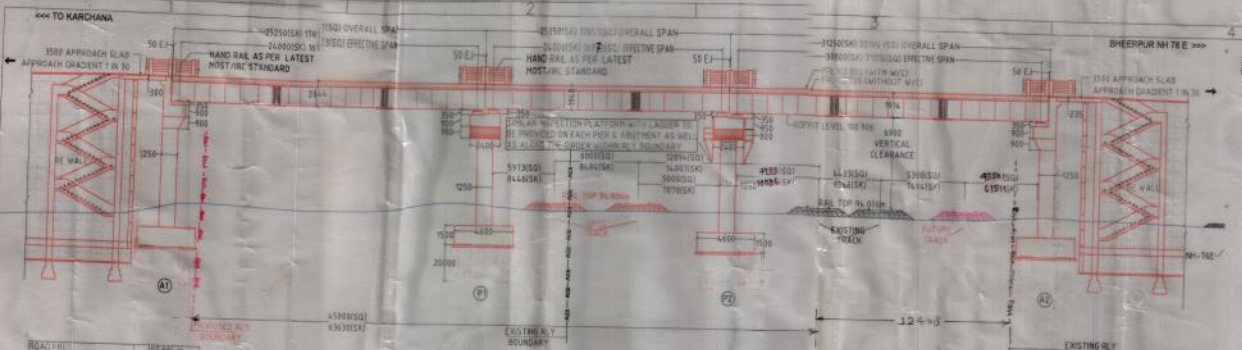

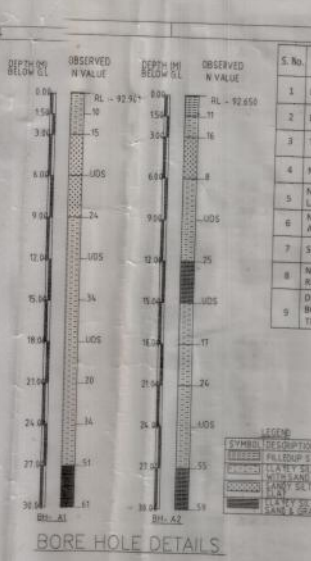

BORE HOLE DETAILS

S. No.	SALIENT FEATURES OF ROB	
1	LOCATION OF ROB	LC NO. 30 AT KM 806/3-39 BETWEEN BHEERPUR- MEJA
2	DIVISION	ALLAHABAD
3	TVU	262500
4	NUMBER OF SPAN	3
5	NUMBER OF SPAN LENGTH OF SPAN	2X24+1x30M
6	NAME OF ROAD AUTHORITY	PWD
7	SKEW ANGLE	45°
8	NUMBER OF PIER INSIDE RLY. BOUNDARY	2
9	DISTANCE OF RLY. BOUNDARY FROM CL OF TRACK)	SOUTH END-45M NORTH END-17.3M

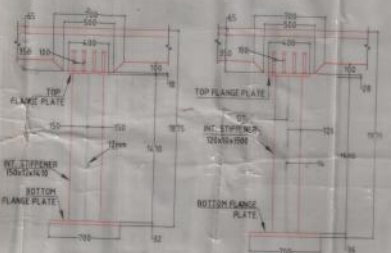

SECTION OF COMPOSITE GIRDER
(SCALE 1:20)

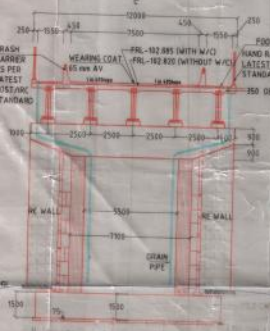

SECTION A–A
(SCALE 1:150)

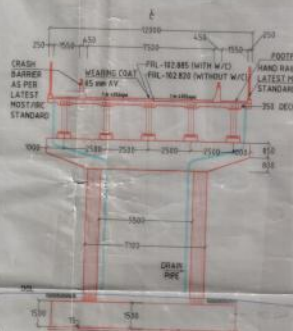

SECTION B–B
(SCALE 1:150)

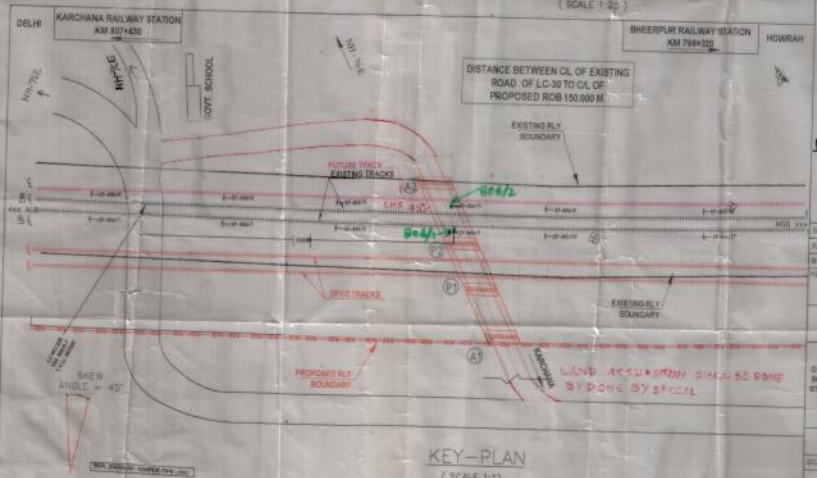

KEY–PLAN
(SCALE 1:1)

S.NO	LEGEND DESCRIPTION	SYMBOL
1	EXISTING TRACK	
2	DFCC TRACK	
3	FUTURE TRACK	
4	EXISTING RAILWAY BOUNDARY	
5	PROPOSED RAILWAY BOUNDARY	
6	GROUND	
7	BUILDING	
8	DISMANTLED STRUCTURE	
9	OVER/UNDER BRIDGE	
10	R.C.C. LINE	
11	CANAL, NALLA, RIVER, DRAIN	
12	PIPE LINE	
13	TELEPHONE POLE	
14	BORE HOLE (BH)	

PINK BOOK ITEM NO :-103 (2014-15)

GENERAL NOTES ON GENERAL ARRANGEMENT DRAWING OF ROBs

1. ALL DIMENSIONS ARE IN MILLIMETRES AND LEVEL IN METERS UNLESS WRITTEN OTHERWISE.
2. NO DIMENSIONS SHALL BE SCALED FROM THIS DRAWING. ONLY WRITTEN DIMENSIONS SHALL BE FOLLOWED.
3. ACTUAL LOCATIONS OF ROB SHALL BE DECIDED BY ENGINEER - IN - CHARGE OF RAILWAY IN CONSULTATION WITH ROAD AUTHORITY AT THE TIME OF ITS CONSTRUCTION.
4. THE STRUCTURAL DETAILS AND DIMENSIONS SHOWN IN THIS DRAWING ARE TENTATIVE AND ARE SUBJECT TO FINAL DESIGN AND DRAWING TO BE APPROVED BY THE RAILWAY.
5. CRS SANCTION WILL BE OBTAINED BEFORE STARTING THE WORK IN RAILWAY SPAN.
6. TYPE/DEPTH OF FOUNDATION IS TENTATIVE AND MAY BE ALTERED BY ENGINEER I/N - CHARGE OF RAILWAY TO SUIT THE SOIL STRATA MET AT SITE.
7. BRIDGE WHEN CONSTRUCTED SHALL BE CLEAR OF ROADWAY DIMENSIONS.
8. GUARD RAIL SHALL BE PROVIDED IN THE TRACK ADJACENT TO PIERS AND ABUTMENTS AS PER STANDARD DRAWING.
9. WIDTH OF ROADWAY HAS BEEN PROVIDED AS PER REQUIREMENT OF SPONSORING AGENCY.
10. SINGLE SUMMIT CURVE SHALL BE PROVIDED AT THE APEX OF THE GRADIENT OF APPROACHES.
11. EACH 2 LANE UNIT OF ROB IS DESIGNED FOR 1 LANE OF IRC 70 -R OR 2 LANE OF IRC CLASS - A LOADING, WHICH EVER GOVERNS.
12. CRASH BARRIERS SHALL BE PROVIDED AS PER LATEST TYPE DESIGN BY IRC.
13. DRAWING AND DESIGN OF APPROACH SLAB SHALL BE DECIDED BY SPONSORING AUTHORITIES AS PER CLAUSE 217-9 OF IRC CODE.
14. POT TYPE BEARING SHALL BE PROVIDED.
15. NO CONSTRUCTION IS TO BE CARRIED OUT IN THE VICINITY OF RAILWAY LINE, NECESSARY PROTECTIONS AND BLOCK SHALL BE OBSERVED AS PER PARA 2008 OF IR WORKS MANUAL.
16. DRAWING ARRANGEMENTS IN RAILWAY PORTION SHALL BE PROVIDED AS PER TRACE BELOW AS PER STANDARD DRAWING OF MOST.
17. SUITABLE BENCH MARK POINTS SHALL BE PROVIDED FOR LEVELLING DURING CONSTRUCTION AND INSPECTION/REPAIR OF BEARINGS. COMPLIED TO GSE. PDF
18. CONTROLLED CEMENT CONCRETE MIX TO BE PROVIDED AND STRENGTH NOT BE LEANER THAN PROVISIONS IN RAILWAY CONCRETE BRIDGE CODE.
19. 4 NOS. SCARCAWS SHOULD BE PROVIDED BEYOND RAILWAY BOUNDARY FOR THE USE OF PROTECTIONS.
20. MOU TO BE DRAWN WITH TRAFFIC DEPT. FOR BLOCK AND CAUTIONS BEFORE STARTING THE WORK.
21. AGREEMENT DOCUMENT DULY SIGNED BY STATE AUTHORITY TO BE SUBMITTED.
22. LC SHOULD BE CLOSED AFTER COMPLETION AND COMMISSIONING OF ROB.
23. INSPECTION LADDERS FROM ROAD TO PIERS TOP AND INSPECTION PLATFORMS IN THE PIERS SHALL BE INCORPORATED IN THE STRUCTURAL DRAWING TO ENSURE PROPER INSPECTION ACCESSIBILITY.
24. TRD WORK UNDER ROB SHALL BE 40 PER ACTM.
25. PROTECTION SCREEN SHALL BE PROVIDED ON THE ROB IN ELECTRIFIED SECTIONS.
26. DURING EXECUTION BARRICADING SHALL BE PROVIDED AS PER PCE/NCR'S Lttr. 32.E-W/TECH/PTY/PLR Dt. 1.10.2013
27. LHS/FOB IS NOT REQUIRED ON ENTERING CLOSURE OF THE LEVEL CROSSING GATE.
28. PROTECTION SCREEN SHALL BE PROVIDED ON ROB VIDE ROSO LETTER NO. NCR/ENGG/806-07-2000 CIRCULATED BY CE/NCR VIDE LETTER NO.E/UTD/NCR/DHQ/ RUBBILITY DT. 19.06.2013
29. NECESSARY MODIFICATION IN CHE TO BE DONE BEFORE COMMISSIONING OF ROB. TRD COST IS TO BE INCLUDED IF NECESSARY.
30. LAND ACQUISITION SHALL BE DONE BY DFCCIL.

METHODOLOGY OF WORKING

1. MODUS OPERANDI/METHODOLOGY CONSTRUCTION ACTIVITIES, SAFETY PRECAUTIONS AND MEASURES TO BE OBSERVED DURING CONSTRUCTION OF ROB SHOULD BE IN ACCORDANCE OF BOARD'S LETTER NO. 97/CE-I/ROD/158/97Misc (PL-I) dated 28.07.2000.
2. LAUNCHABLE STEEL GIRDER WILL BE LAUNCHED FIRST AND THEN RCC SLAB SLAB WILL BE CASTED IN SITU AFTER MAKING TEMP. ARRANGEMENT.
3. CASTING OF ROB SLAB WILL BE EXECUTED UNDER SPEED RESTRICTION.
4. THE WORK UNDER TRAFFIC BLOCK SHALL BE CARRIED OUT UNDER THE PROVISION OF BARRICADING AND PROTECTION OF ENGG. FLAGMAN.
5. TRAFFIC CUM POWER BLOCK OF UP & DN TRACK AT KM 806/1-806/3 OF 1 HR WILL BE REQUIRED.

NCR/ENGG/PLAN NO- NCR/ENGG/ROB/GAD/66-2015

NOTE: THIS GAD IS IN LIEU OF NCR HQ DRG NO. NCR/ENGG/GAD/ROB/1 OF SHEET 1

SL.NO	REVISIONS	DATE	SIGNATURE
R2			
R1			

HEAD QTR PLAN NO.

NORTH CENTRAL RAILWAY
ALLAHABAD DIVISION

CONSTRUCTION OF TWO LANE ROB IN LIEU OF LEVEL X-ING NO.30, AT KM 806/ 39, CLEAR SPAN 2X24000mm+1x30000 AT KARCHANA RAILWAY STATION BETWEEN BHEERPUR AND KARCHANA ON ALD-MGS SECTION ON COST SHARING BASIS WITH PWD UP.

PROFILE SKETCH

SCALE : AS SHOWN

DRAWN BY:
RAJESH KUMAR SRIVASTAVA

| | | |