SHEET NO. 2.

NCR/HQ/DRG./NO.:- NCR/ENGG/GAD/ROB

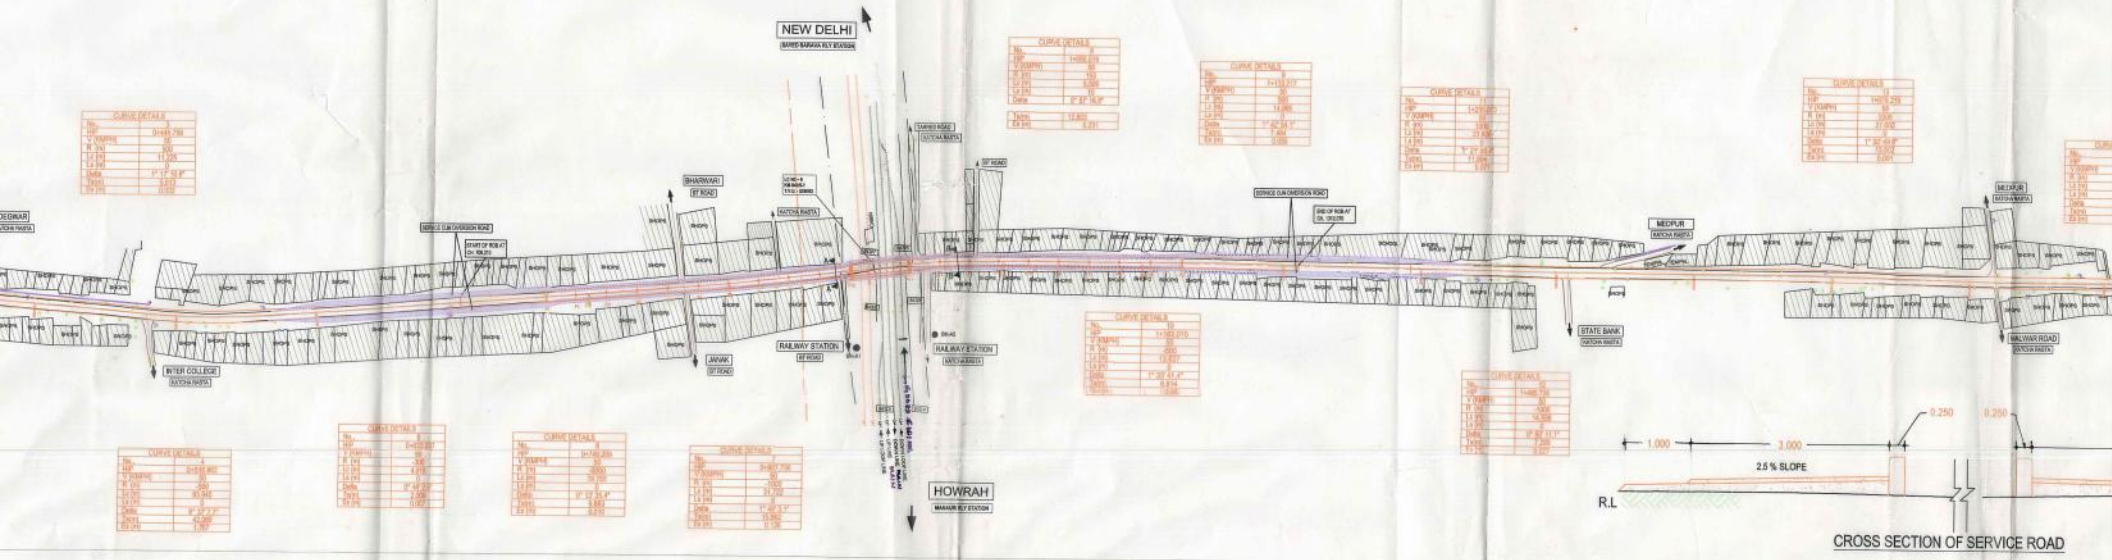

CROSS SECTION OF SERVICE ROAD

PLAN

(SCALE :- HORIZONTAL 1 : 2000)

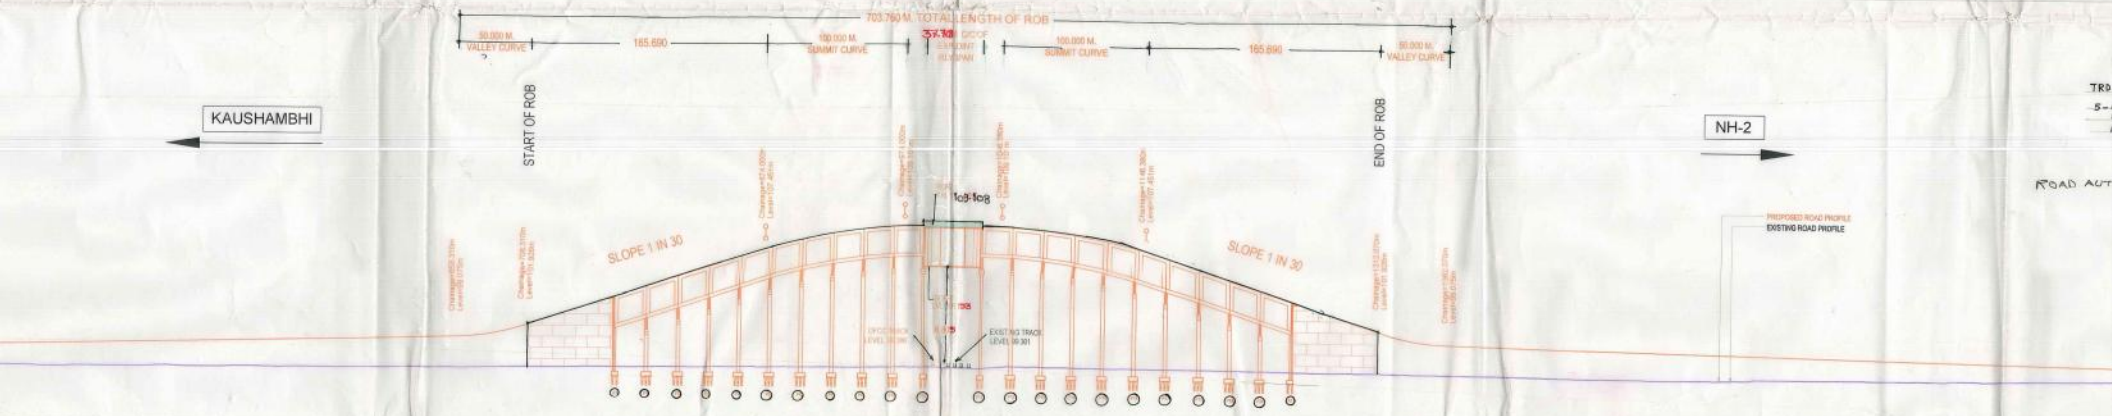

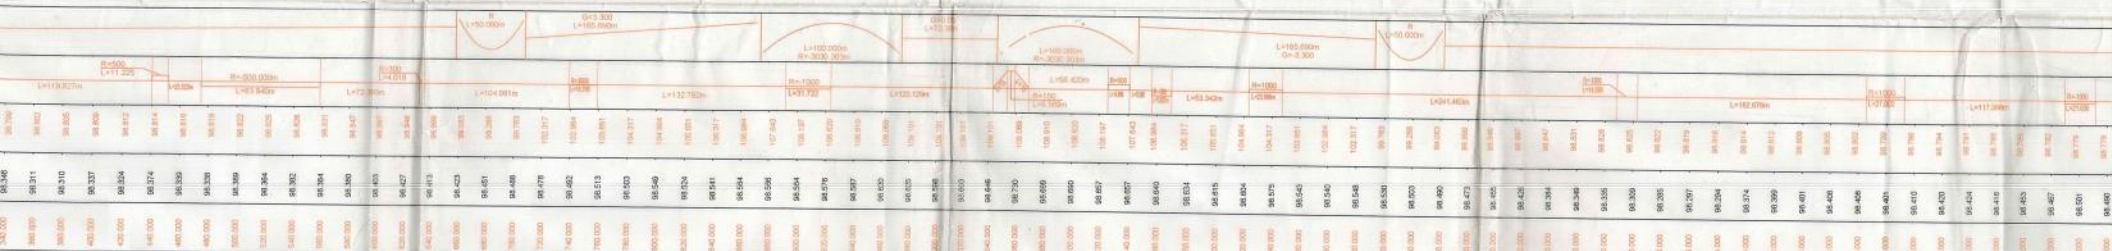

LONGITUDINAL SECTION

(SCALE :- HORIZONTAL 1 : 2000) (VERTICAL 1 : 200)

Ref: CT/DG/DFC dated: 05/10/2010